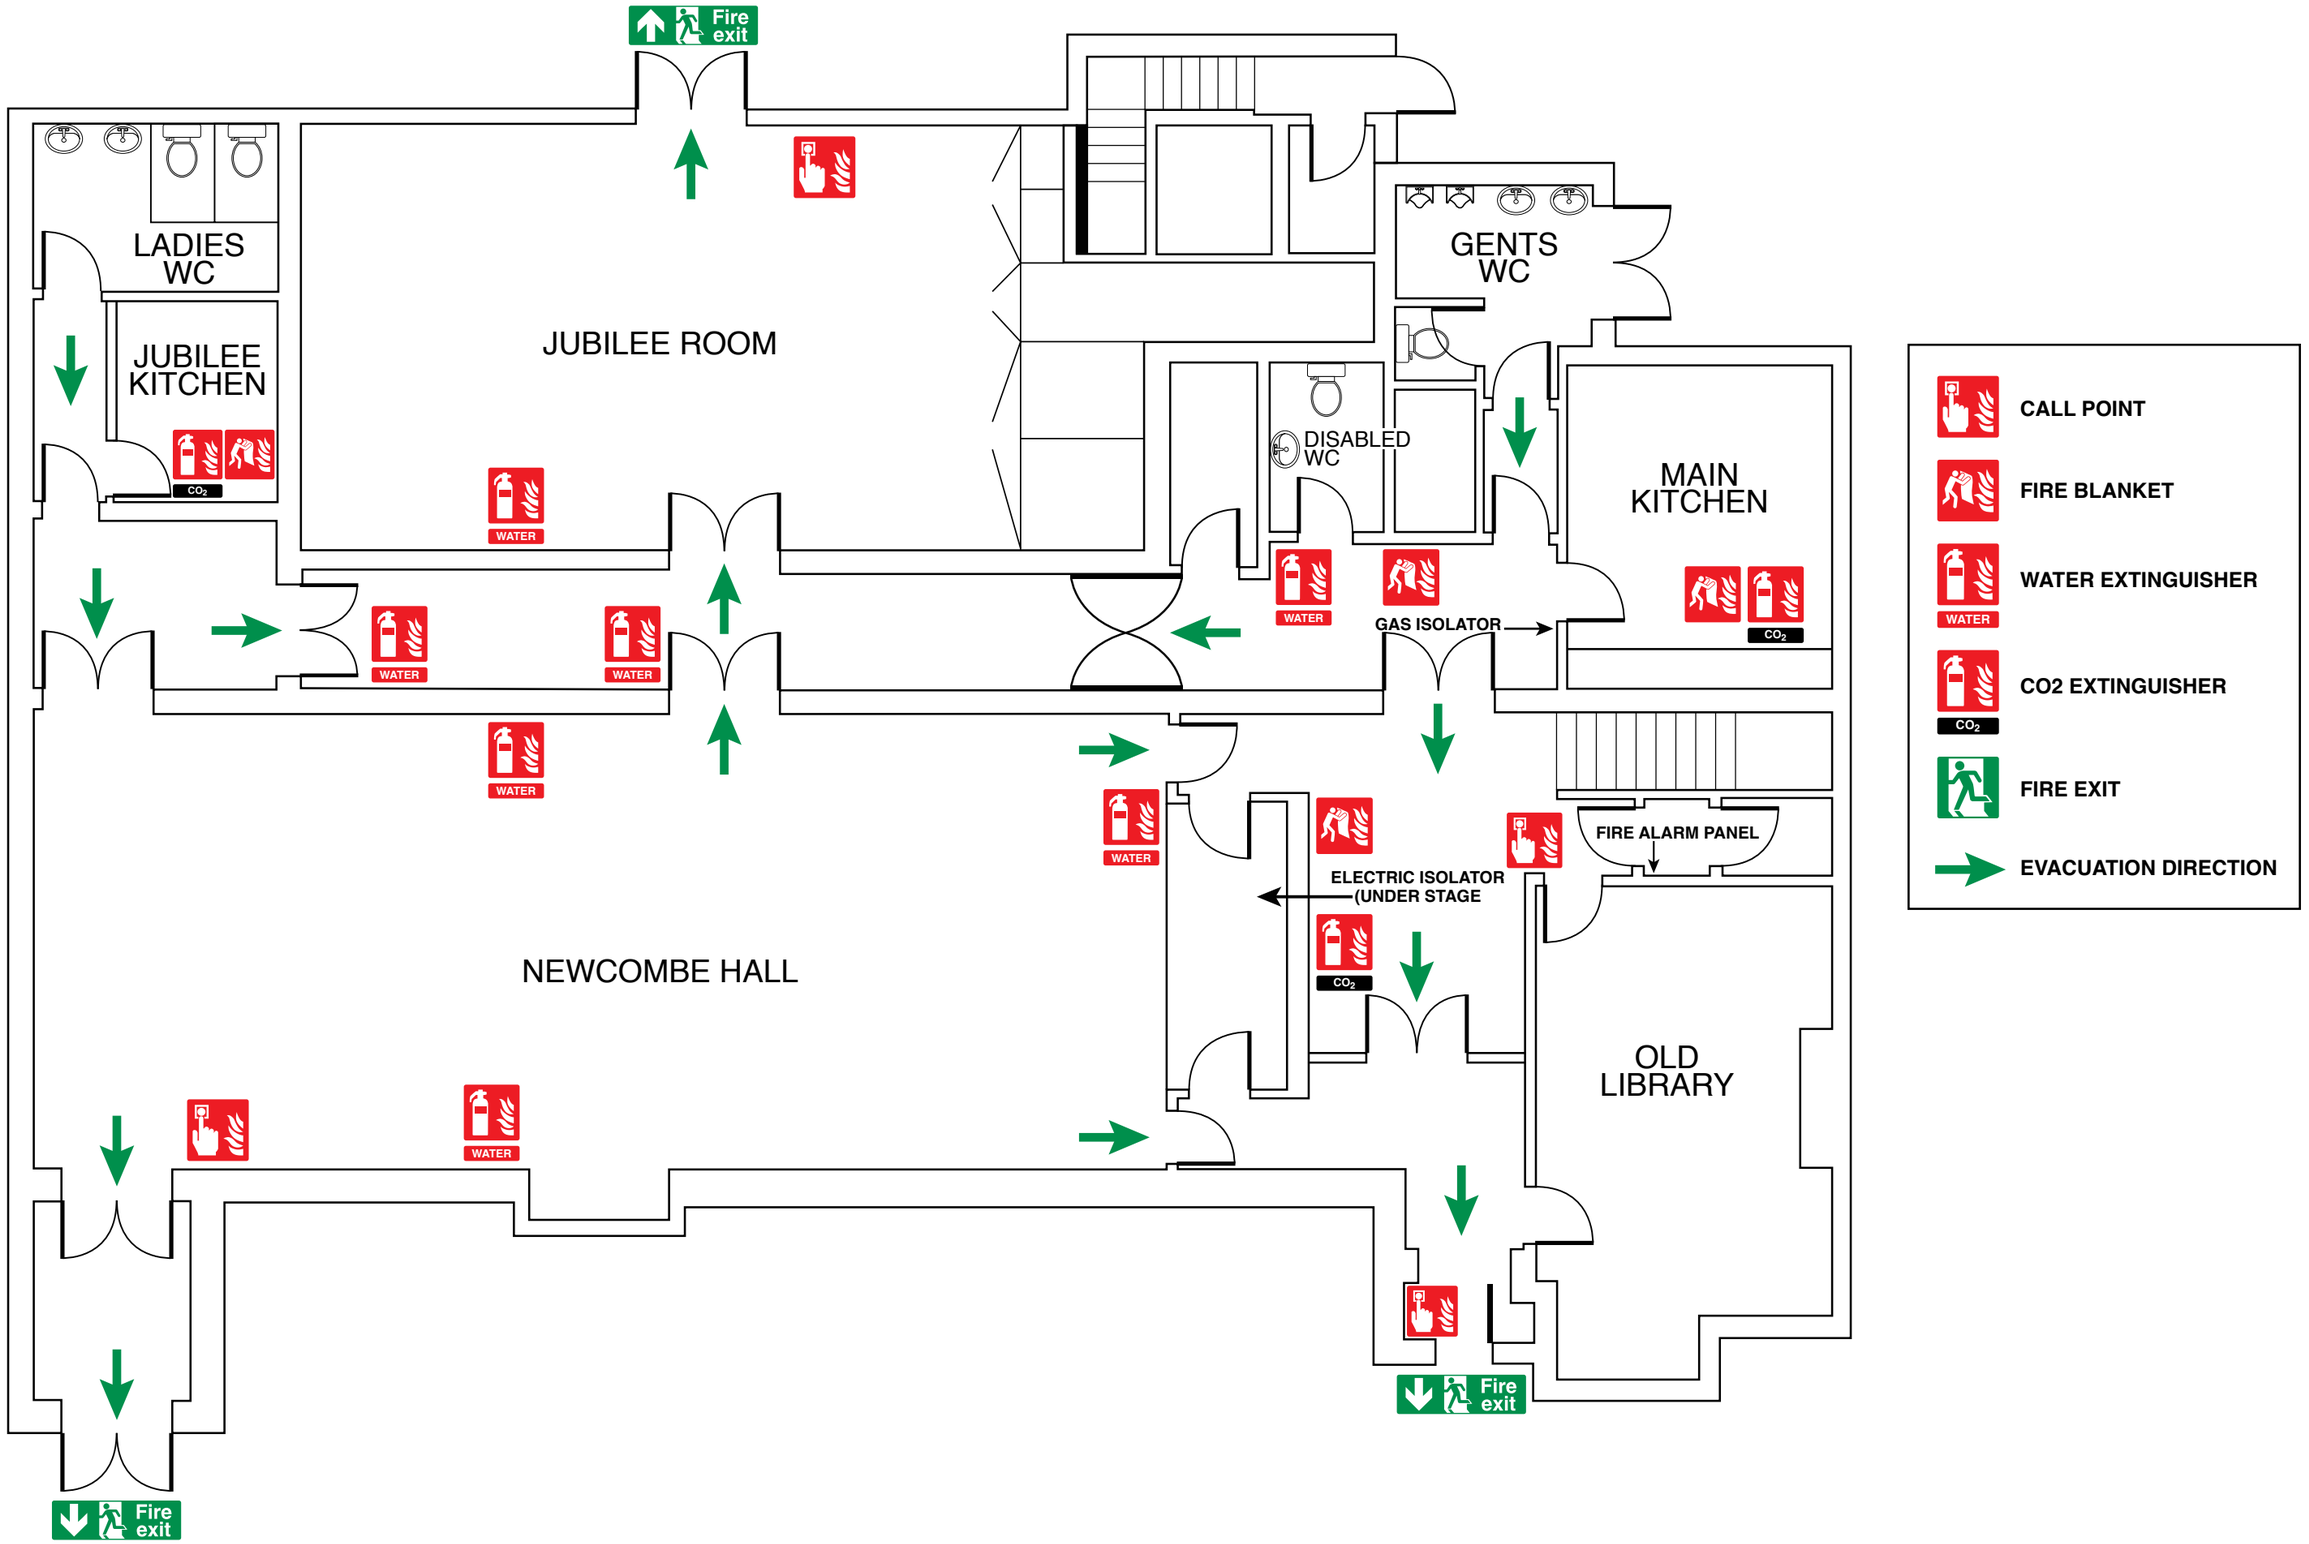KING EDWARD HALL FIRE PLAN